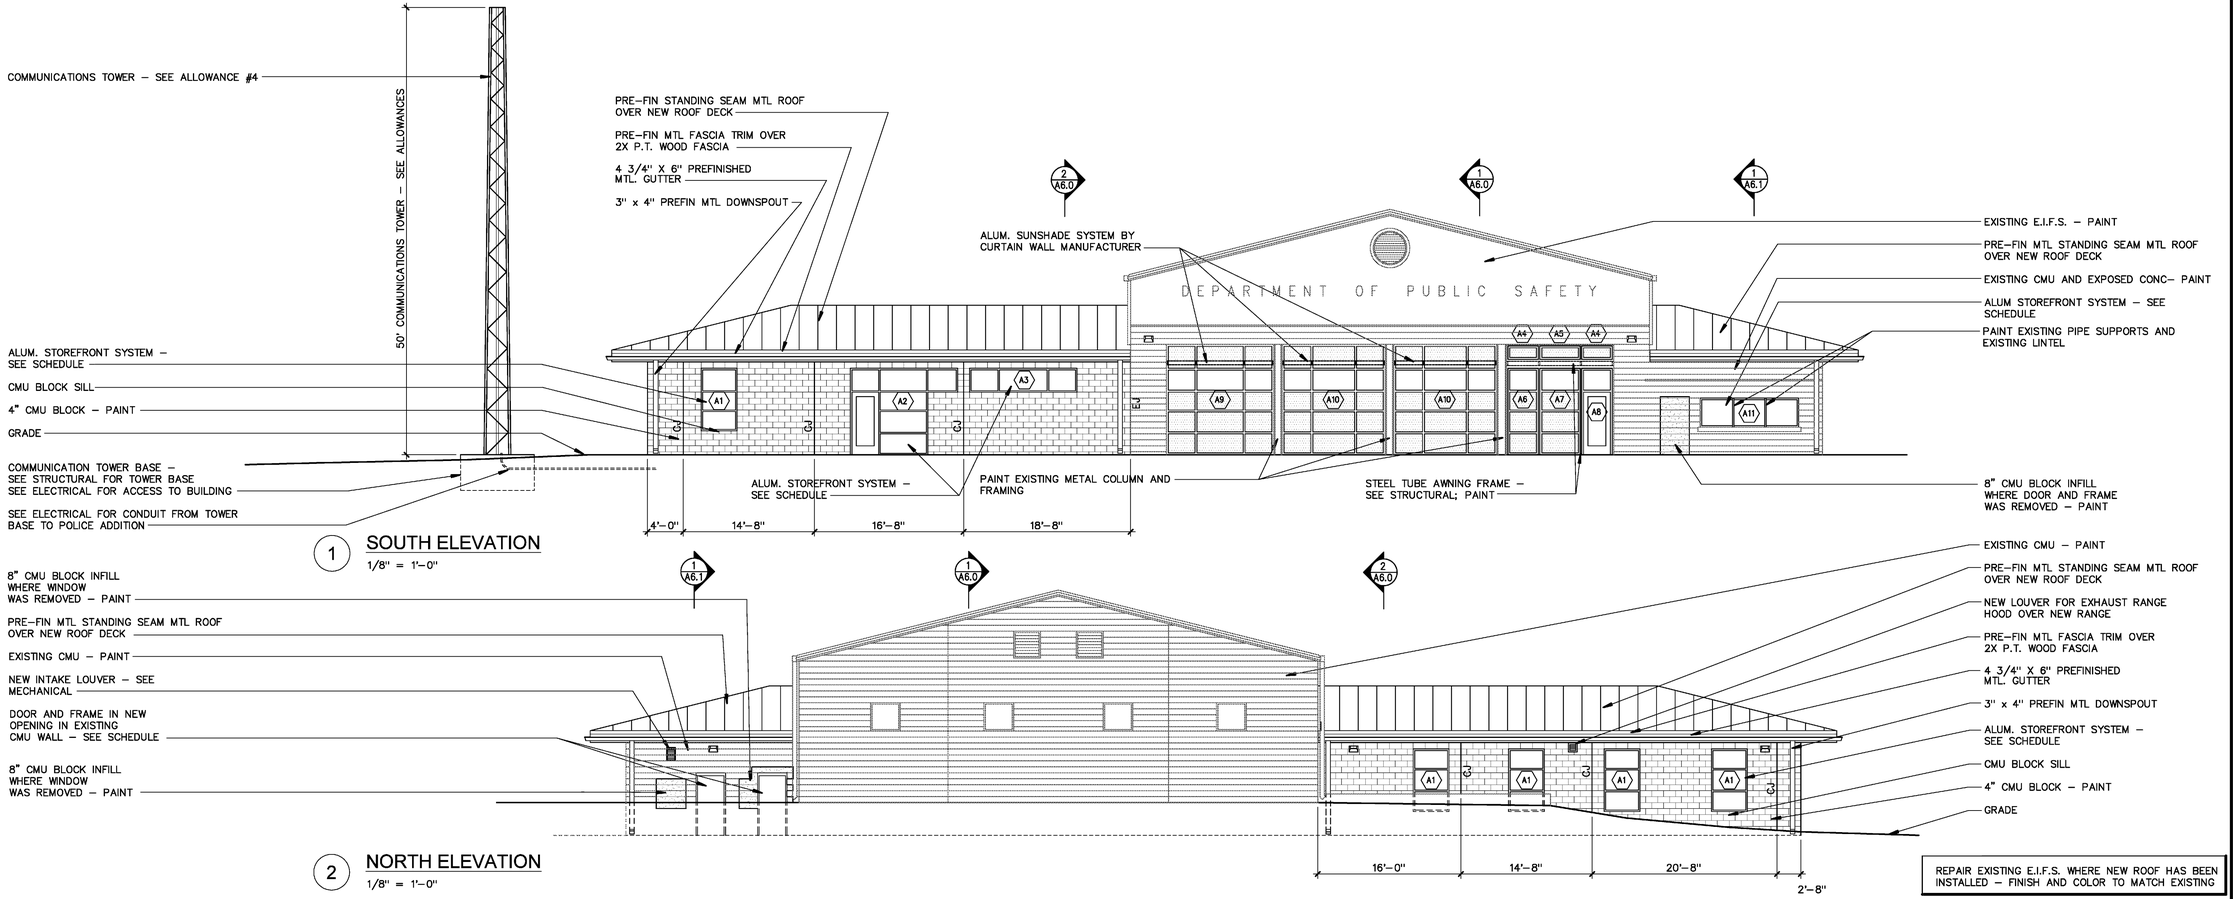

TYPICAL ALL BUILDING ELEVATIONS:
THERE WILL BE ELECTRICAL AND MECHANICAL EQUIPMENT/PIPING SCHEDULED TO BE ATTACHED TO THE FACE OF THE EXTERIOR WALLS. THESE ITEMS SHALL BE PAINTED TO MATCH THE COLOR OF THE EXTERIOR WALLS.

Stocks Mann Architects, PLC
401 W. CAPITOL, SUITE 402
LITTLE ROCK, AR 72201
501-370-9207 501-370-9208 (FAX)

CONSULTANTS
DCI, Inc.
Civil Engineer
ROBBINS ENGINEERING
Structural Engineer
TME, LLC.
MEPF Engineer

STOCKS - MANN ARCHITECTS, PLC
REGISTERED ARCHITECTS
No.LL-1
ARKANSAS
7.1.16

Fire Station Renovation and Police Station Addition

Buliding 7200 - Camp Joseph T. Robinson
North Little Rock, Arkansas

REVISIONS

ISSUE DATE
JULY 1, 2016

PROJECT NO.
0901U

CONTENTS
ELEVATIONS

SHEET NUMBER
A5.0