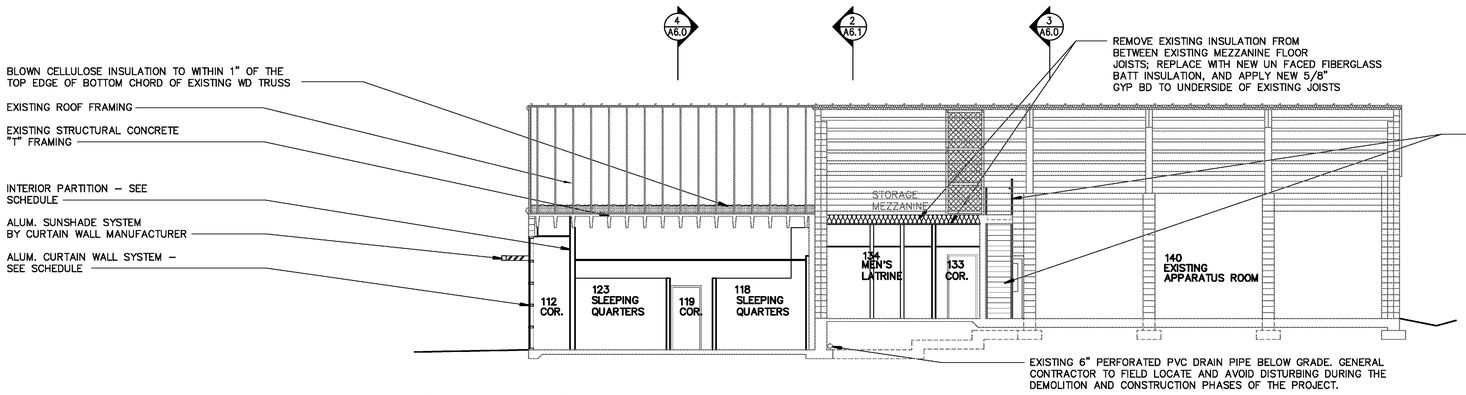

1 BUILDING SECTION
1/8" = 1'-0"

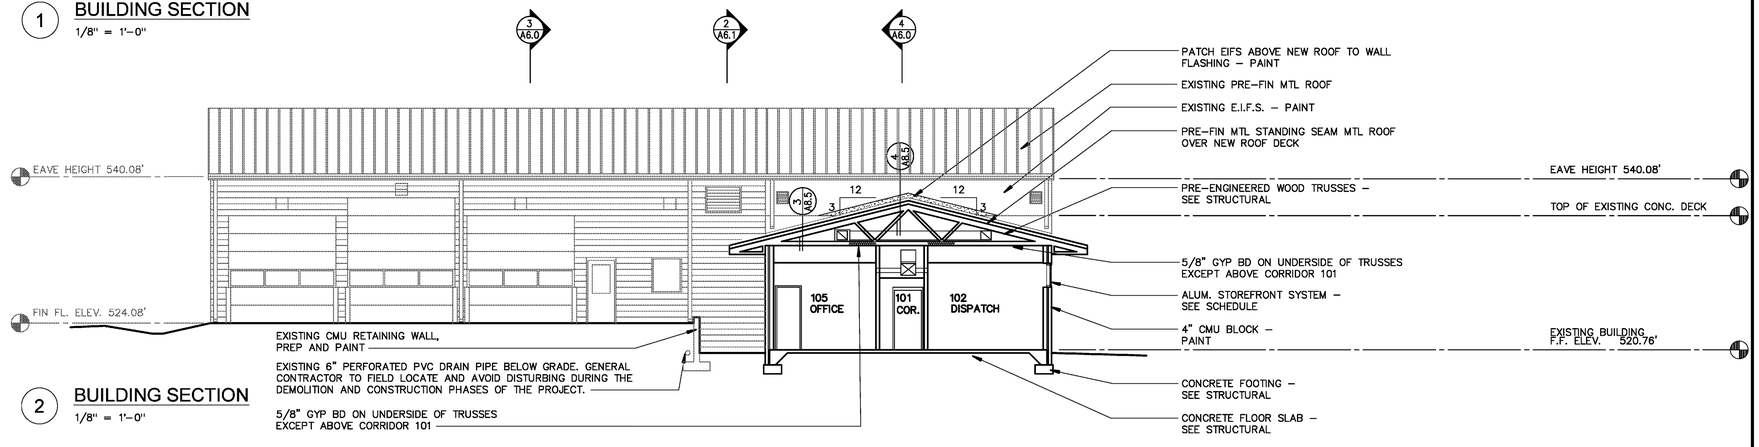

2 BUILDING SECTION
1/8" = 1'-0"

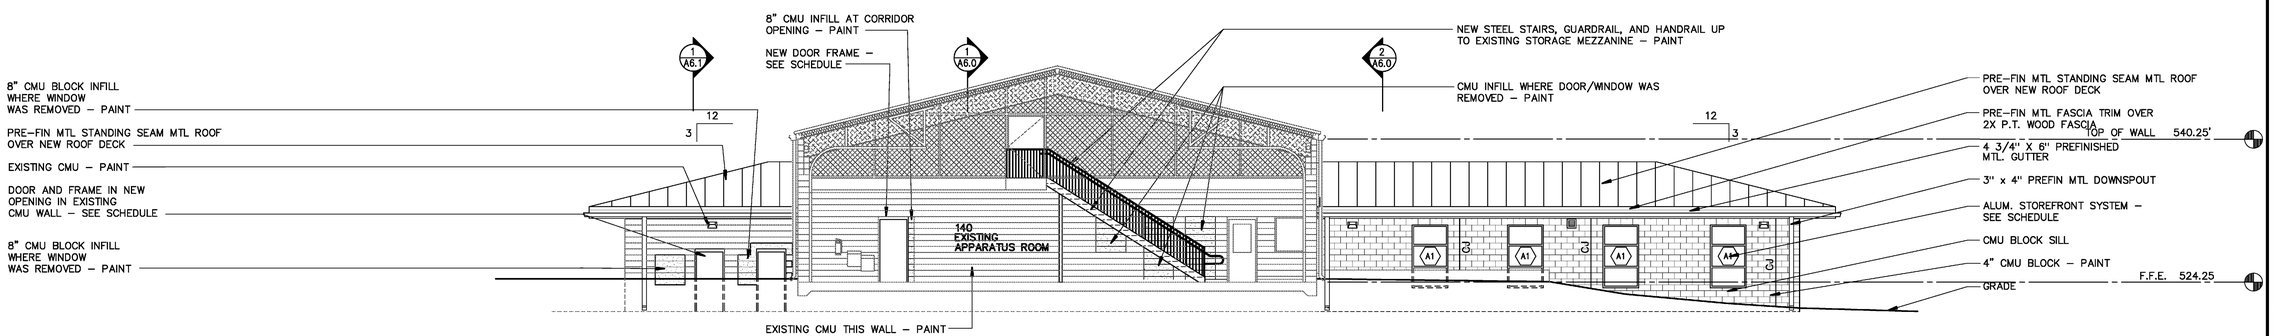

3 BUILDING SECTION
1/8" = 1'-0"

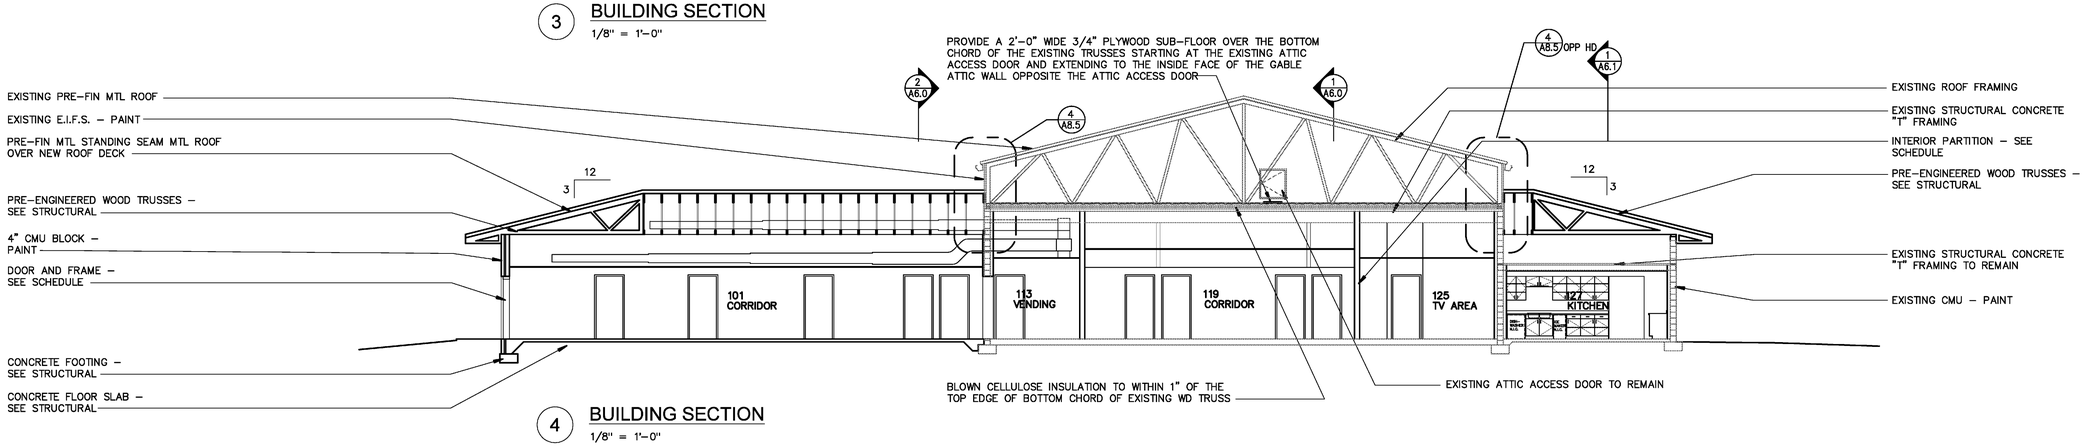

4 BUILDING SECTION
1/8" = 1'-0"

Stocks Mann Architects, PLC
401 W. CAPITOL, SUITE 402
LITTLE ROCK, AR 72201
501-370-9207 501-370-9208 (FAX)

CONSULTANTS

DCI, Inc.
Civil Engineer

ROBBINS ENGINEERING
Structural Engineer

TME, LLC.
MEPF Engineer

STOCKS - MANN ARCHITECTS, PLC
REGISTERED ARCHITECTS
No. LL-1
ARKANSAS
7.1.16

Fire Station Renovation and Police Station Addition

Building 7200 - Camp Joseph T. Robinson
North Little Rock, Arkansas

REVISIONS

ISSUE DATE
JULY 1, 2016

PROJECT NO.
0901U

CONTENTS
BUILDING SECTIONS

SHEET NUMBER

A6.0