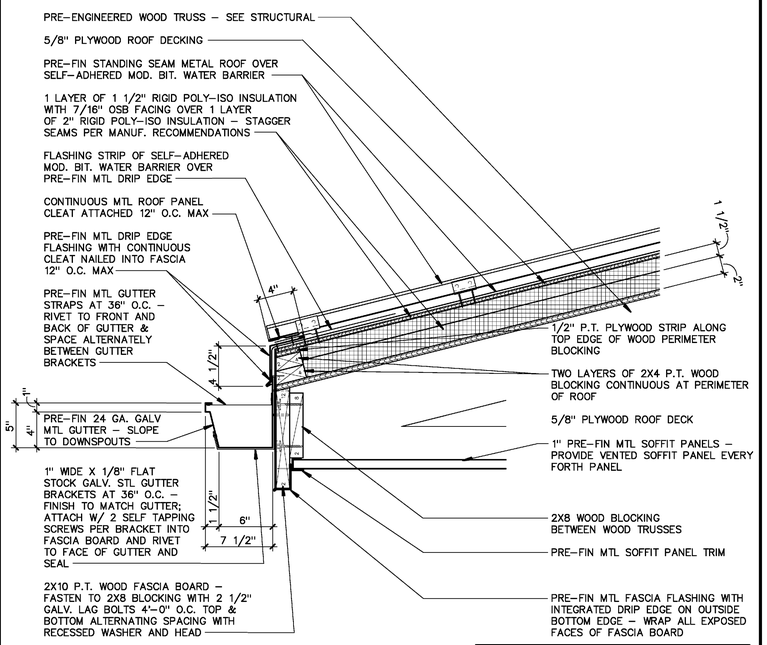

NOTE: ALL PRE-FIN MTL FLASHING COMING INTO CONTACT WITH PRESERVATIVE TREATED WOOD SHALL BE SEPARATED BY A SINGLE LAYER OF SELF-ADHERED SHEET UNDERLAYMENT MATERIAL

1 ROOF EDGE DETAIL
SCALE: 1 1/2"=1'-0"

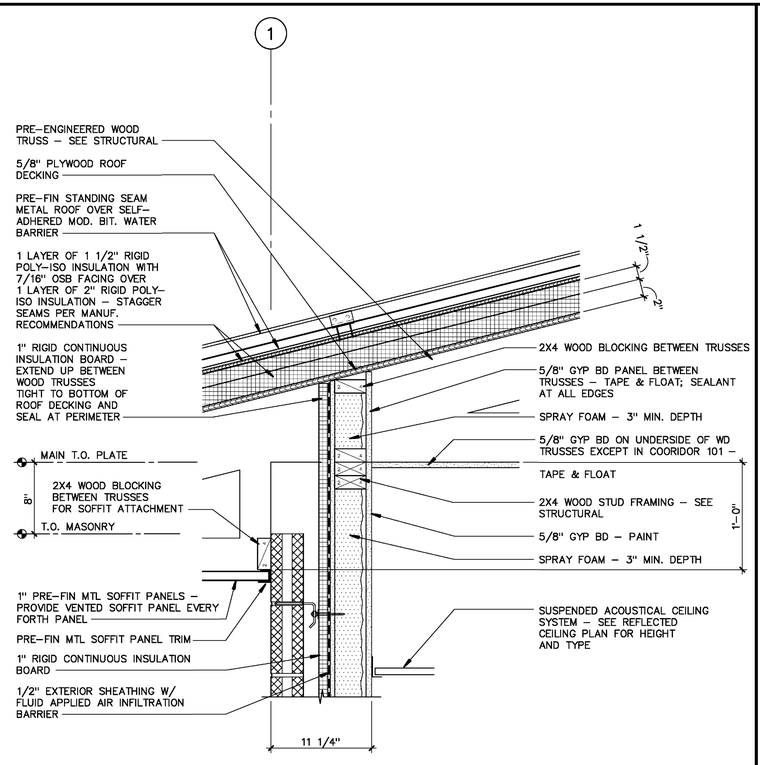

2 SOFFIT DETAIL
SCALE: 1 1/2"=1'-0"

3 NOT USED
SCALE: 1 1/2"=1'-0"

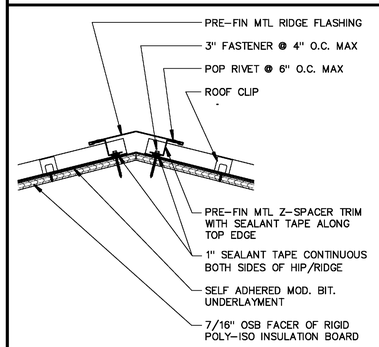

4 RIDGE DETAIL
SCALE: 1 1/2"=1'-0"

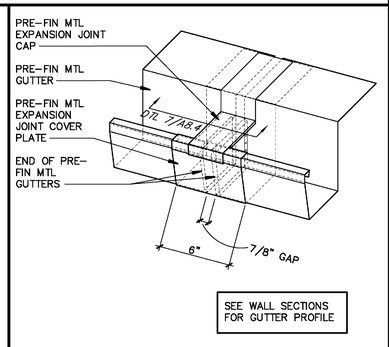

SEE WALL SECTIONS FOR GUTTER PROFILE

5 GUTTER E.J. DETAIL
SCALE: N.T.S.

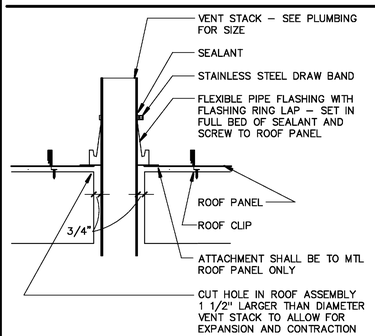

6 V.T.R. DETAIL
SCALE: 1 1/2"=1'-0"

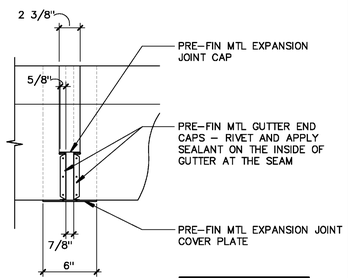

SEE WALL SECTIONS FOR GUTTER PROFILE

7 GUTTER E.J. SECTION
SCALE: N.T.S.

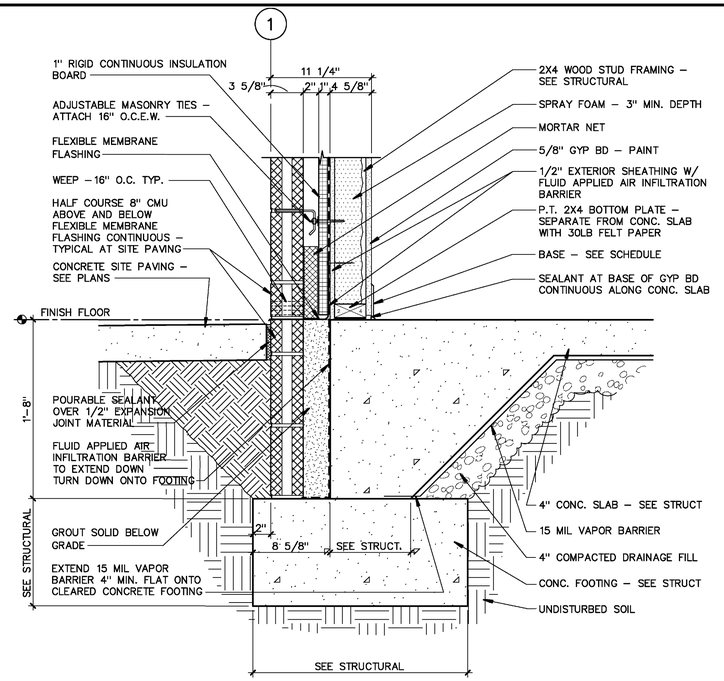

8 WALL FLASHING DETAIL
SCALE: 1 1/2"=1'-0"

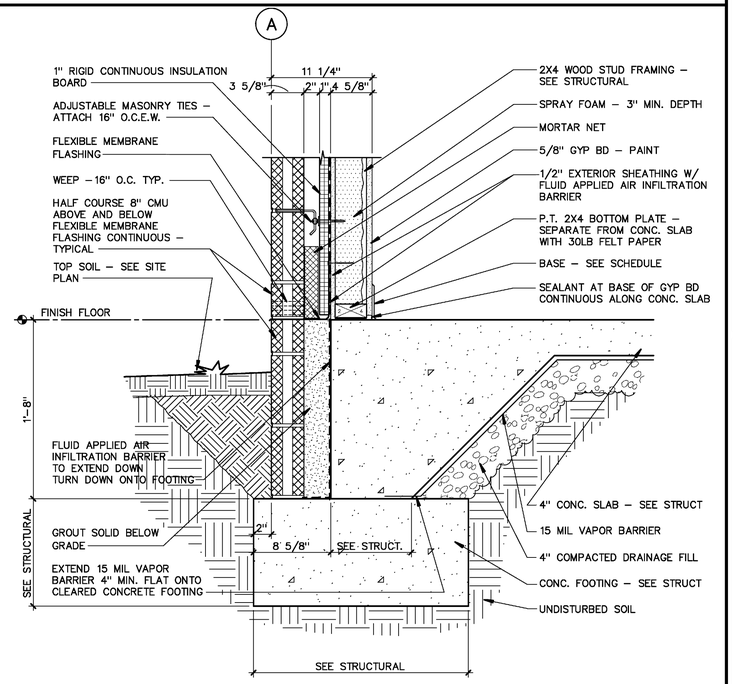

9 WALL FLASHING DETAIL
SCALE: 1 1/2"=1'-0"

Stocks Mann Architects, PLC
401 W. CAPITOL, SUITE 402
LITTLE ROCK, AR 72201
501-370-9207 501-370-9208 (FAX)

CONSULTANTS
DCI, Inc.
Civil Engineer
ROBBINS ENGINEERING
Structural Engineer
TME, LLC.
MEPF Engineer

STOCKS - MANN ARCHITECTS, PLC
REGISTERED ARCHITECTS
No. LL-1
ARKANSAS
7-1-16

Fire Station Renovation and Police Station Addition
Buliding 7200 - Camp Joseph T. Robinson
North Little Rock, Arkansas

REVISIONS

ISSUE DATE
JULY 1, 2016

PROJECT NO.
0901U

CONTENTS
EXTERIOR DETAILS

SHEET NUMBER
A8.4