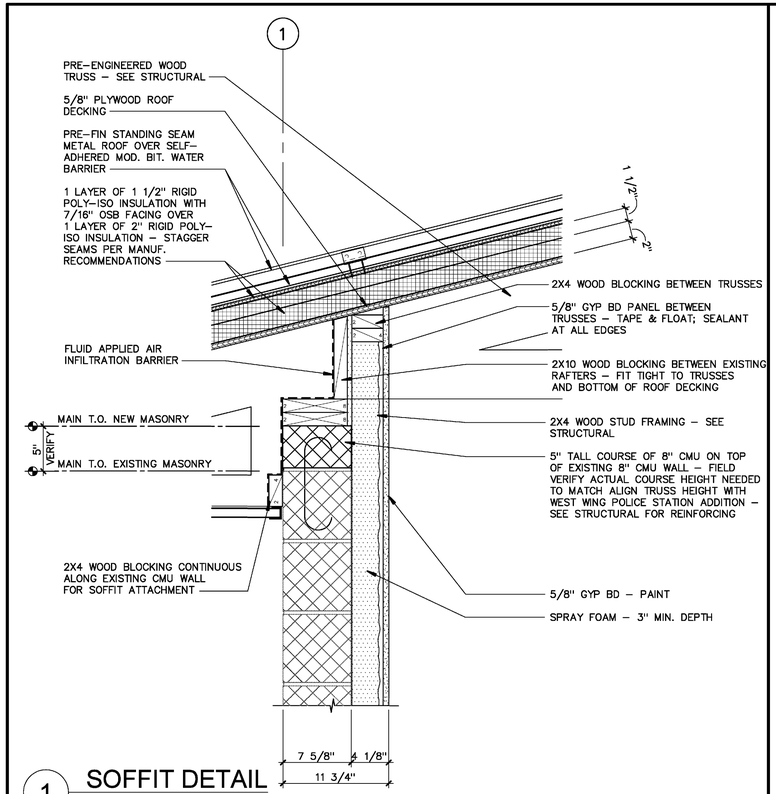

1 SOFFIT DETAIL
SCALE: 1 1/2"=1'-0"

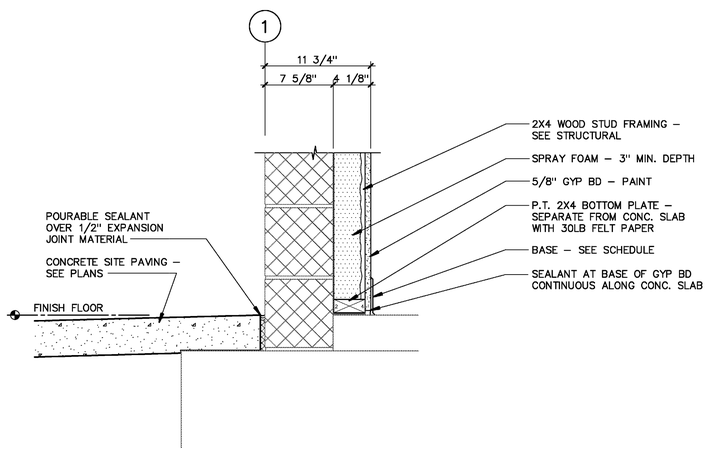

2 EXISTING BASE OF WALL DETAIL
SCALE: 1 1/2"=1'-0"

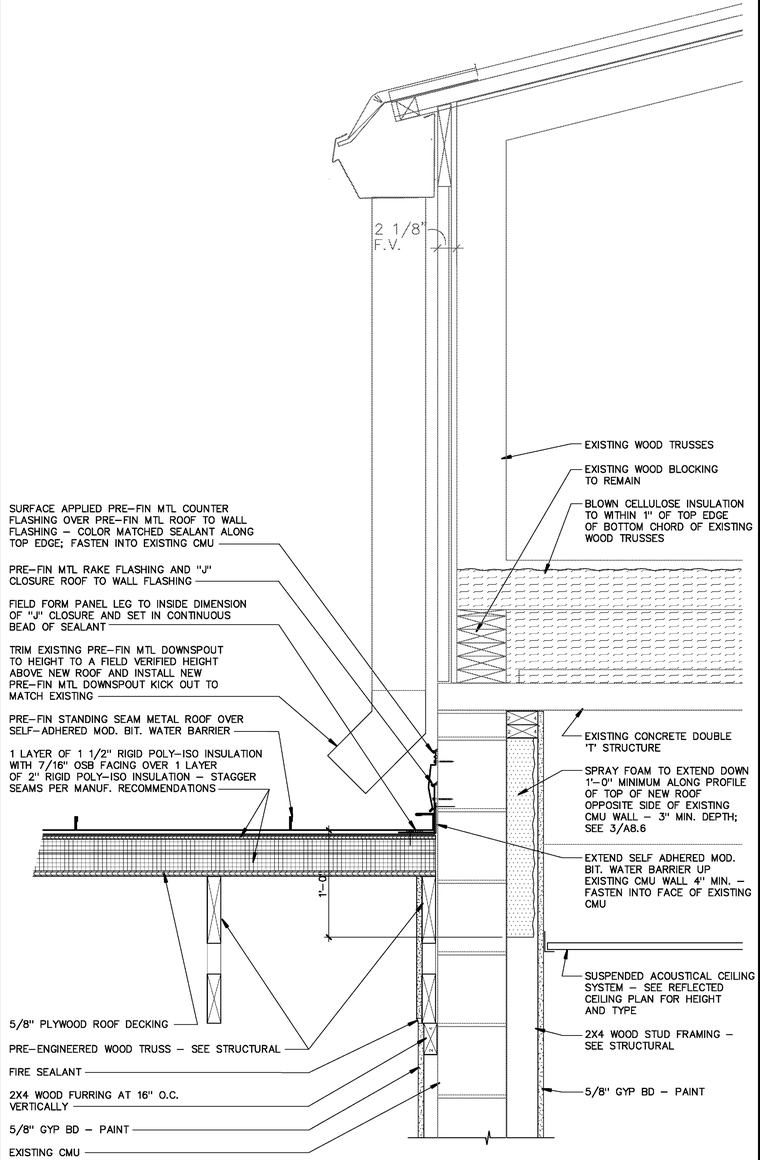

3 ROOF TO WALL FLASHING DETAIL
SCALE: 1 1/2"=1'-0"

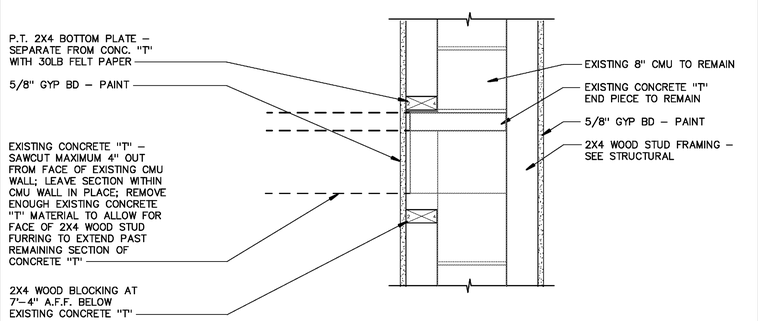

5 CONCRETE "T" DEMOLITION DETAIL
SCALE: 1 1/2"=1'-0"

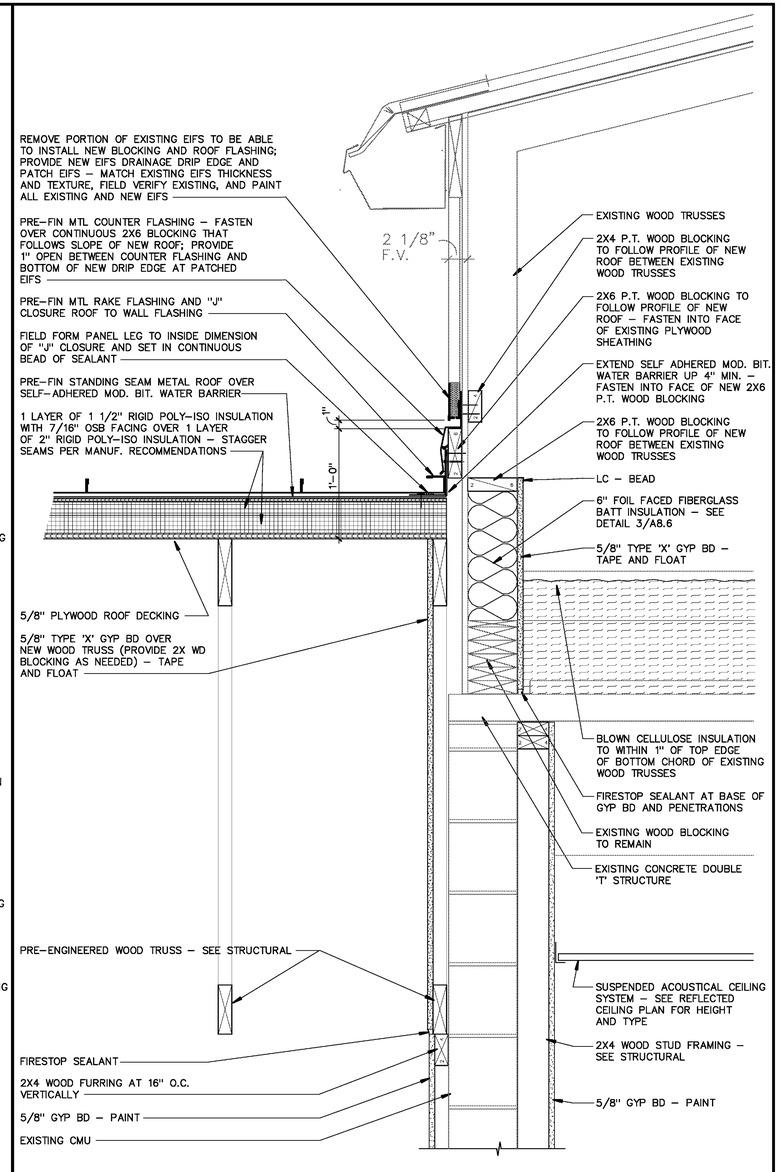

4 ROOF TO WALL FLASHING DETAIL
SCALE: 1 1/2"=1'-0"

6 NOT USED
SCALE: 1 1/2"=1'-0"

Stocks Mann
Architects, PLC
401 W. CAPITOL, SUITE 402
LITTLE ROCK, AR 72201
501-370-9207 501-370-9208 (FAX)

CONSULTANTS

DCI, Inc.
Civil Engineer

ROBBINS ENGINEERING
Structural Engineer

TME, LLC.
MEPF Engineer

STOCKS-MANN ARCHITECTS, PLC
REGISTERED ARCHITECTS
No.LL-1
ARKANSAS
7-1-16

Fire Station Renovation and Police Station Addition

Buliding 7200 - Camp Joseph T. Robinson
North Little Rock, Arkansas

REVISIONS

ISSUE DATE
JULY 1, 2016

PROJECT NO.
0901U

CONTENTS
EXTERIOR DETAILS

SHEET NUMBER

A8.5