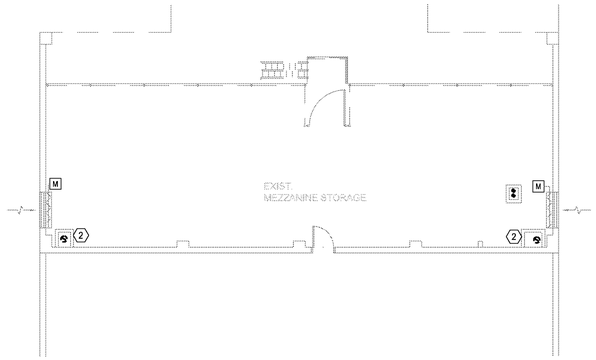


N

2 DEMOLITION MEZZANINE PLAN - HVAC

1/8" = 1'-0"

## KEYED DEMOLITION NOTES:

1. REMOVE EXISTING AHU, ASSOCIATED DUCTS, CONDENSER UNIT.
2. REMOVE EXISTING GAS HEATER AND ASSOCIATED EXHAUST DUCT.




N

1 DEMOLITION FLOOR PLAN - HVAC

1/8" = 1'-0"


Stocks Mann Architects, PLC
401 W. CAPITOL, SUITE 402
LITTLE ROCK, AR 72201
501-370-9207 501-370-9208 (FAX)

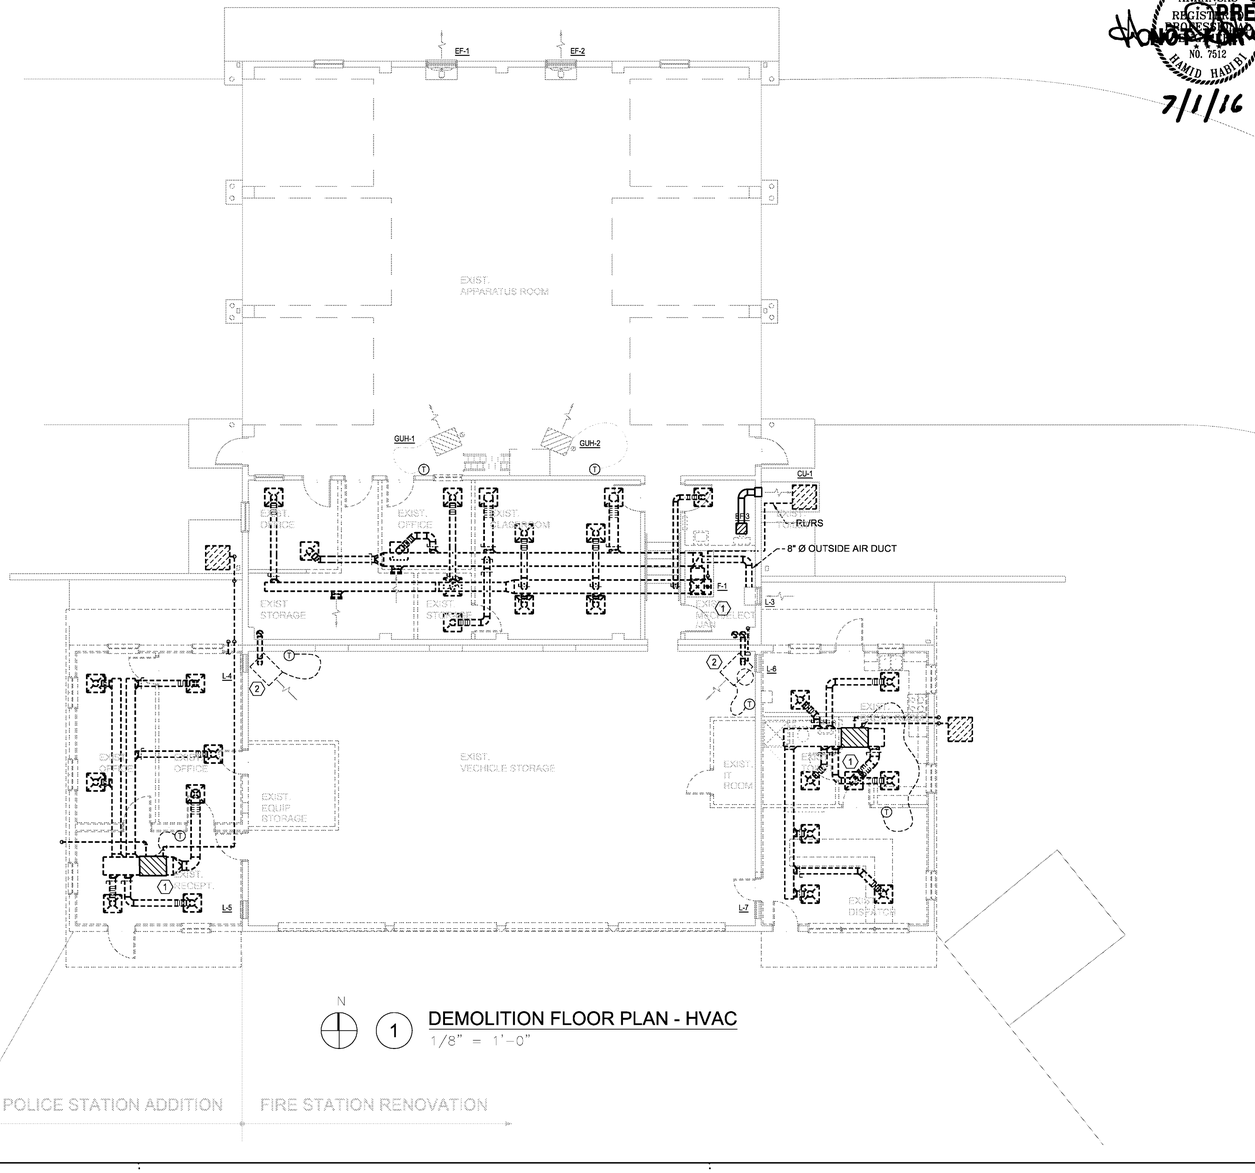
CONSULTANTS

DCI, Inc.
Civil Engineer

ROBBINS ENGINEERING
Structural Engineer

TME, LLC
MEPF Engineer

STATE OF ARKANSAS REGISTERED PROFESSIONAL ENGINEER NO. 7512 HAMID HABIBI

CERTIFICATE OF AUTHORIZATION TME, LLC No. 2790 ARKANSAS

7/1/16

PRELIMINARY NOT FOR CONSTRUCTION

# Fire Station Renovation and Police Station Addition

Buliding 7200 - Camp Joseph T. Robinson
North Little Rock, Arkansas

REVISIONS

ISSUE DATE
07/01/2016

PROJECT NO.
0901U

CONTENTS
DEMOLITION FLOOR PLAN – HVAC

SHEET NUMBER

M1.0